COSMETICA 2014

HALL 12 & 12A,
MARCH 25-30, 2014

HALL 12A

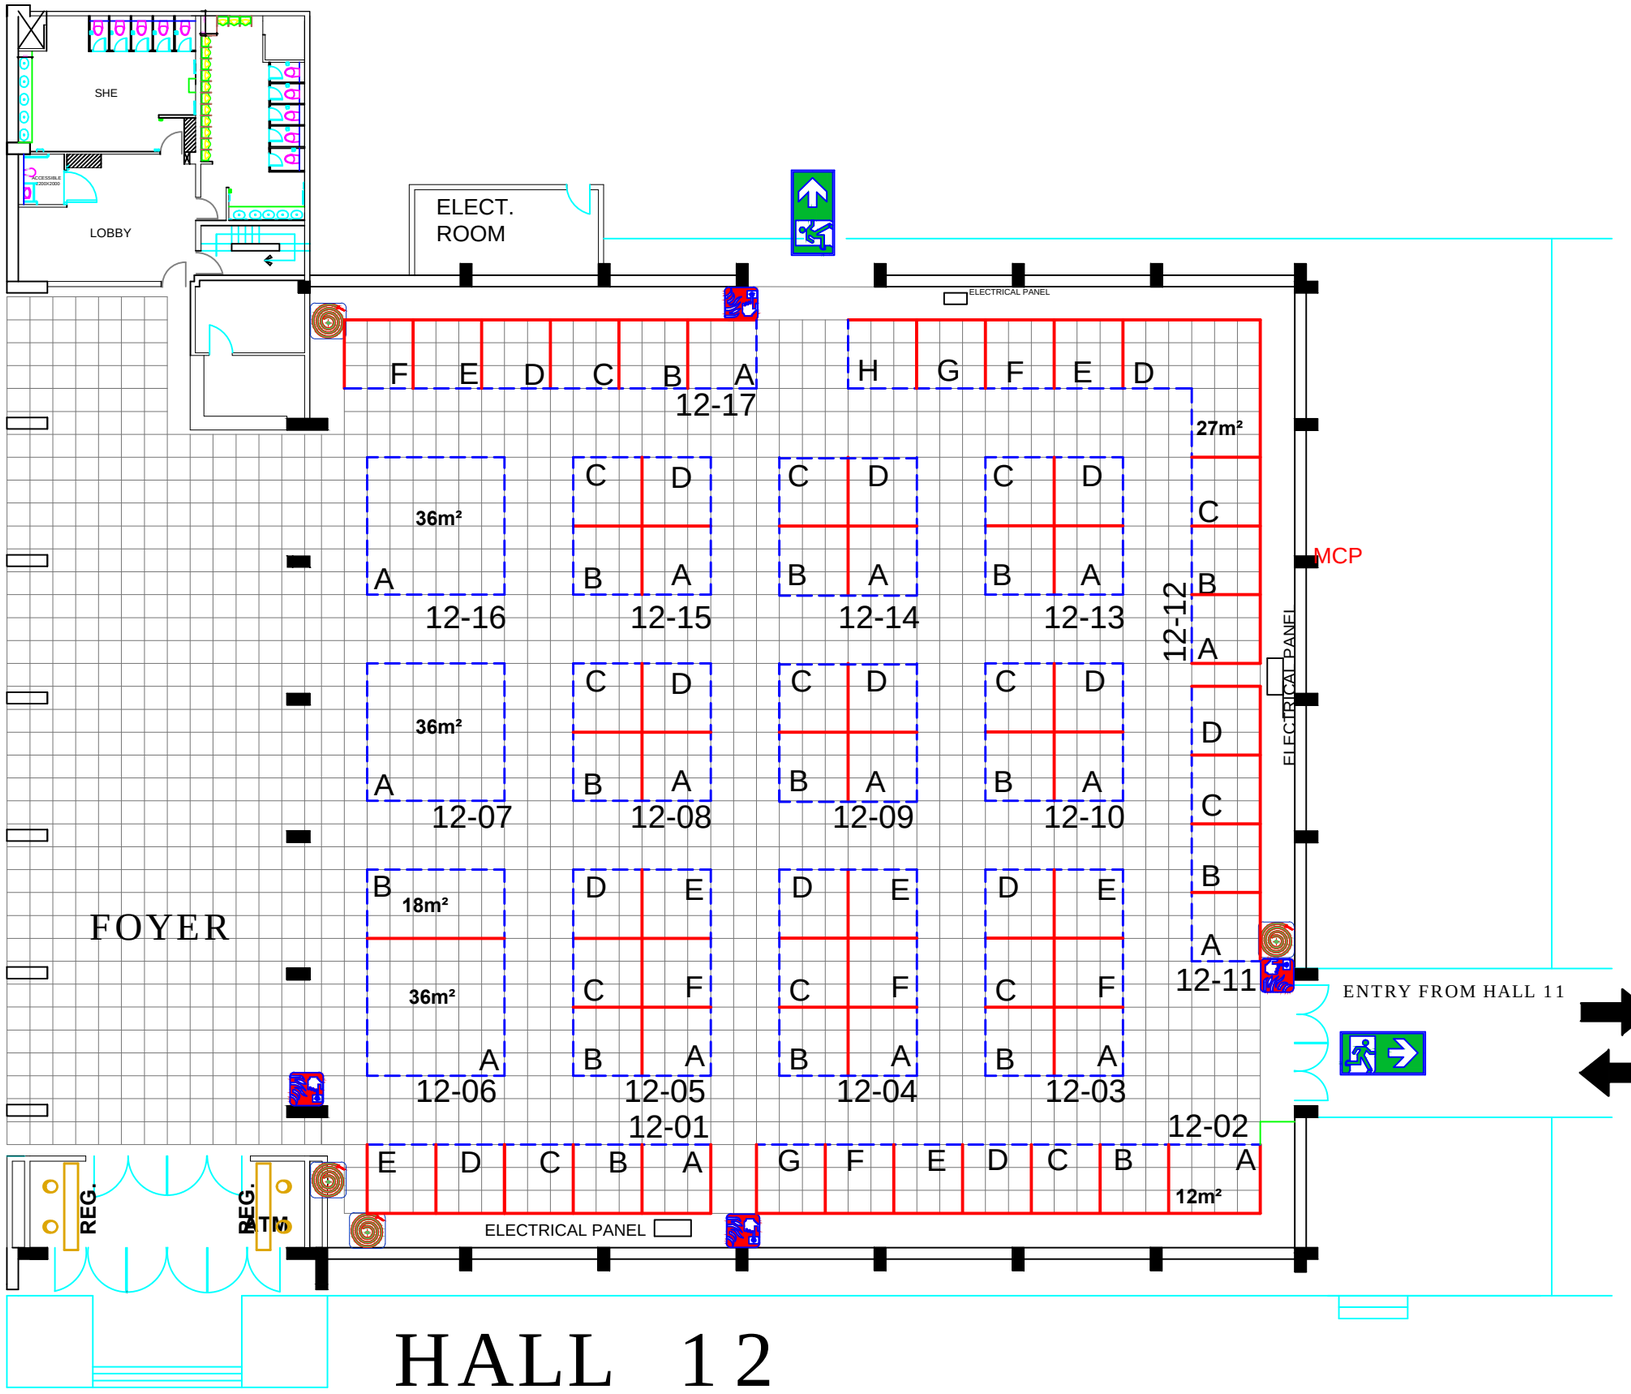

HALL 12

LEGEND :

- HOSE REEL
- EMERGENCY LIGHT
- EMERGENCY EXIT
- MANUAL CALL POINT

NOTE : ALL STALLS ARE OF 9.0 SQM EXCEPT OTHERWISE MENTIONED.

INDIA TRADE PROMOTION ORGANISATION

ARCHITECTURE DEPARTMENT ITPO

PRAGATI MAIDAN, N. DELHI.

DATE

REVISION

R-1
S.NO.

BRIJ LAL
SR. MANAGER (ARCHITECTURE)

PARMINDER KAUR
MANAGER (ARCHITECTURE)

REENA JAIN
DY. MANAGER (ARCHITECTURE)

NORTH:

DRAWING NO:

SCALE: FIT TO PAPER

DATE: 30.10.2013

NOTE :-
THIS DRG. IS THE PROPERTY OF ITPO, IT SHALL BE USED ONLY FOR THE PURPOSE FOR WHICH IT HAS BEEN ISSUED BY THE ARCHITECTURE DEPARTMENT. AMMENDMENTS IF, ANY REQUIRED IN THE LAYOUT PLAN SHALL BE GOT APPROVED FROM ARCHITECTURE DEPARTMENT, ITPO. ALL EXHIBITORS WITHIN THE ALLOTTED SPACE SHALL ADHERE TO ALL LOCAL BYE LAWS AND BUILDING CODES. ALL DOOR OPEN SPACE BY THE PARTICIPANTS / AGENCIES, SHALL BE AS PER ARCHITECTURE & ENGG. GUIDE LINES / CONTROLS OF ITPO.
- THE DESIGN OF THE BARE STANDS ARE TO BE GOT APPROVED FROM ARCHITECTURE DEPARTMENT.
- NO SUBLETTING OF STALLS BE PERMITED BY ITPO.

PROJECT TITLE & KEY PLAN :

COSMETICA- 2014

LAYOUT PLAN - HALL - 12

PRAGATI MAIDAN, NEW DELHI.